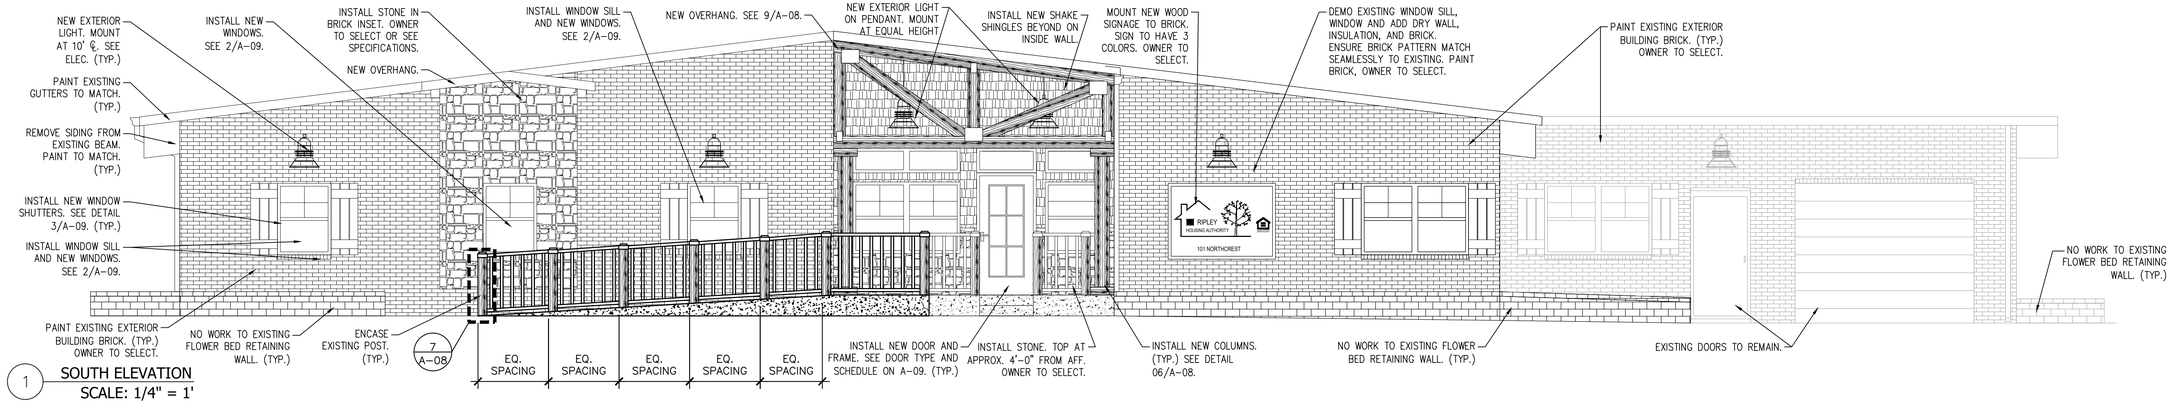

1 SOUTH ELEVATION
SCALE: 1/4" = 1'

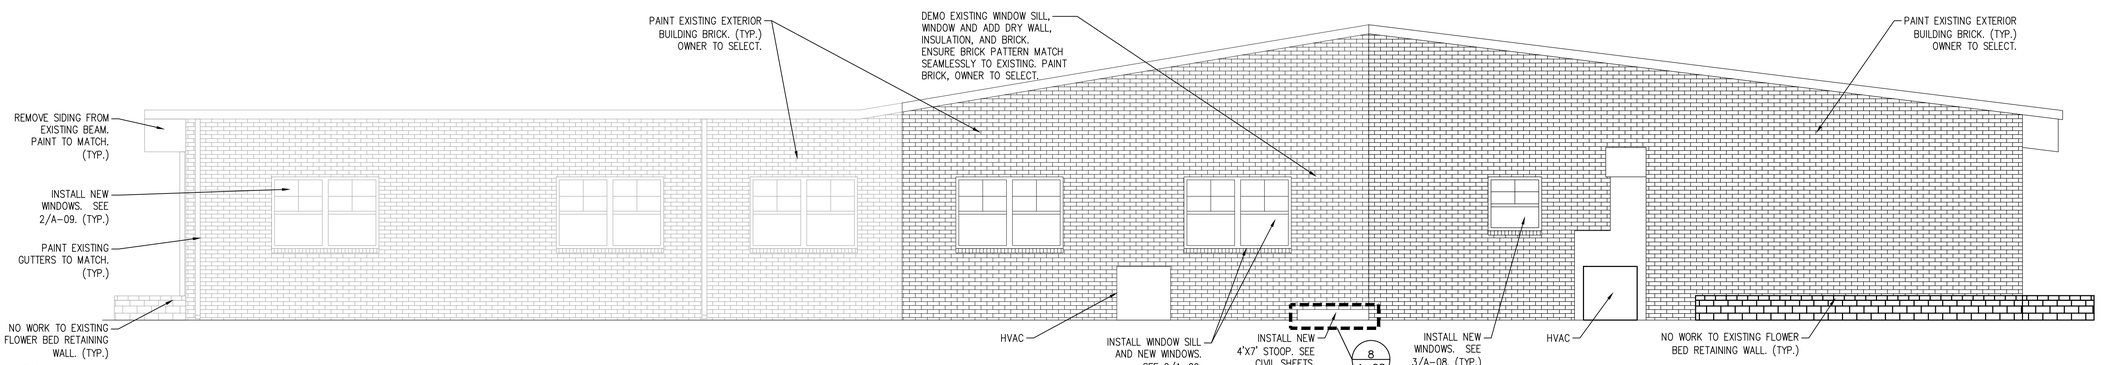

2 NORTH ELEVATION
SCALE: 1/4" = 1'

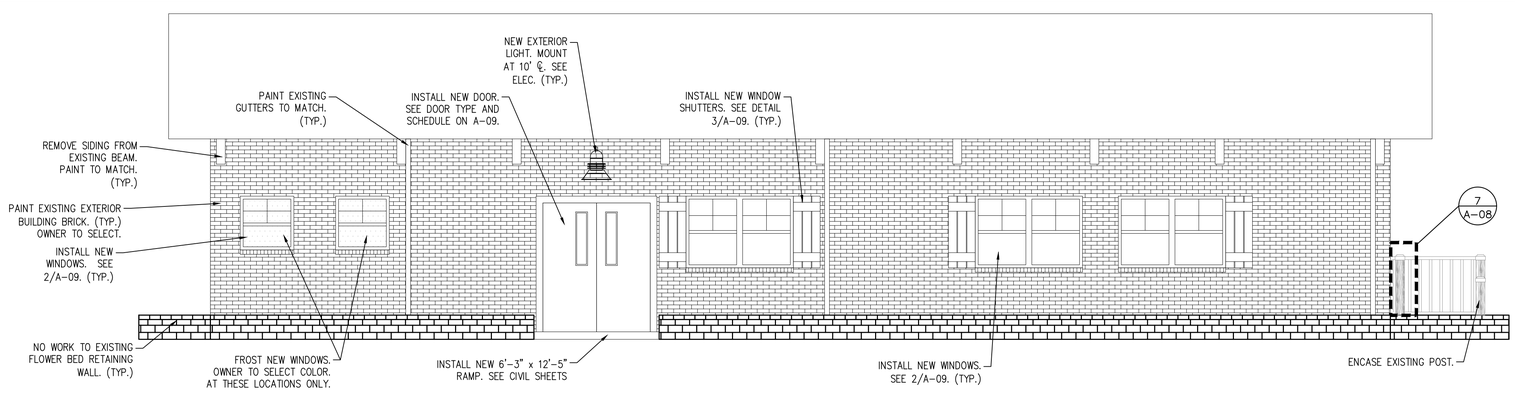

3 WEST ELEVATION
SCALE: 1/4" = 1'

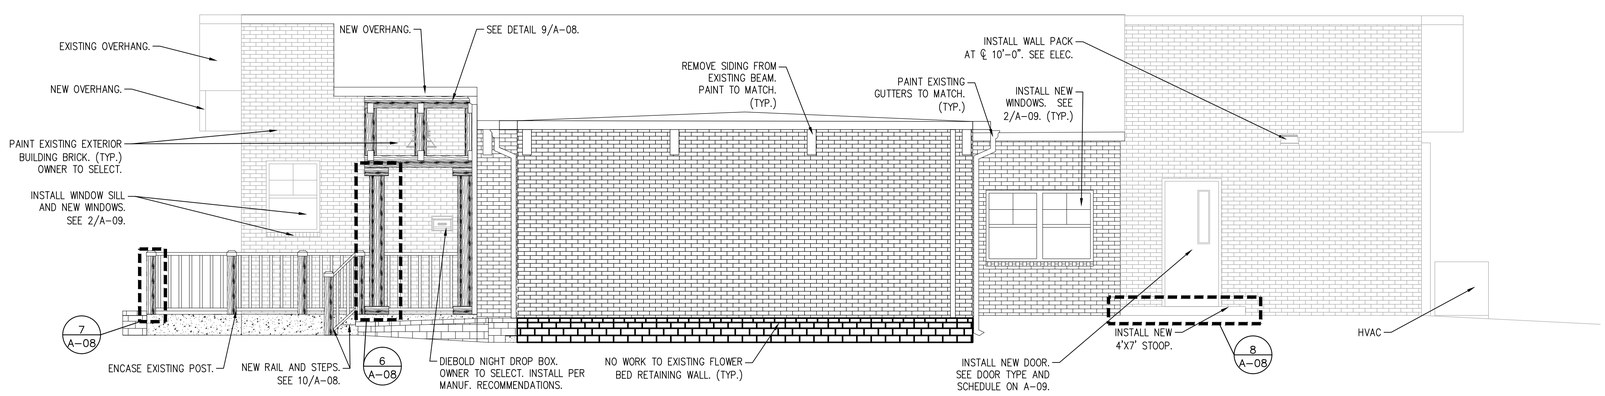

4 EAST ELEVATION
SCALE: 1/4" = 1'

REVISION		
ITEM NO.	DESCRIPTION OF CHANGE	APPROVAL DATE

DATE: 3/6/18
DRAWN BY: SSP
DESIGNER: JML
CHECKED BY: JML

SEAL:
STEPHANIE O. WILKINS
REGISTERED ARCHITECT
COMMERCE
NO. 105078
STATE OF TENNESSEE

Ledford
Engineering·Planning·Architecture
5567 Commander Dr., Ste 105
Arlington, Tennessee 38002
Phone: 901-867-5220
Fax: 901-867-5331
E-Mail kdledford @ ledfordep.com

EXTERIOR ELEVATIONS
MAIN OFFICE BUILDING RENOVATION
RIPLEY HOUSING AUTHORITY
RIPLEY, TN

SHEET NUMBER:
A-03

PROJECT:
LEP: 1036-73

M:\1036\-73\ARCH\DDS\103673EED1.dwg

© 2017 LEDFORD ENGINEERING PLANNING ARCHITECTURE